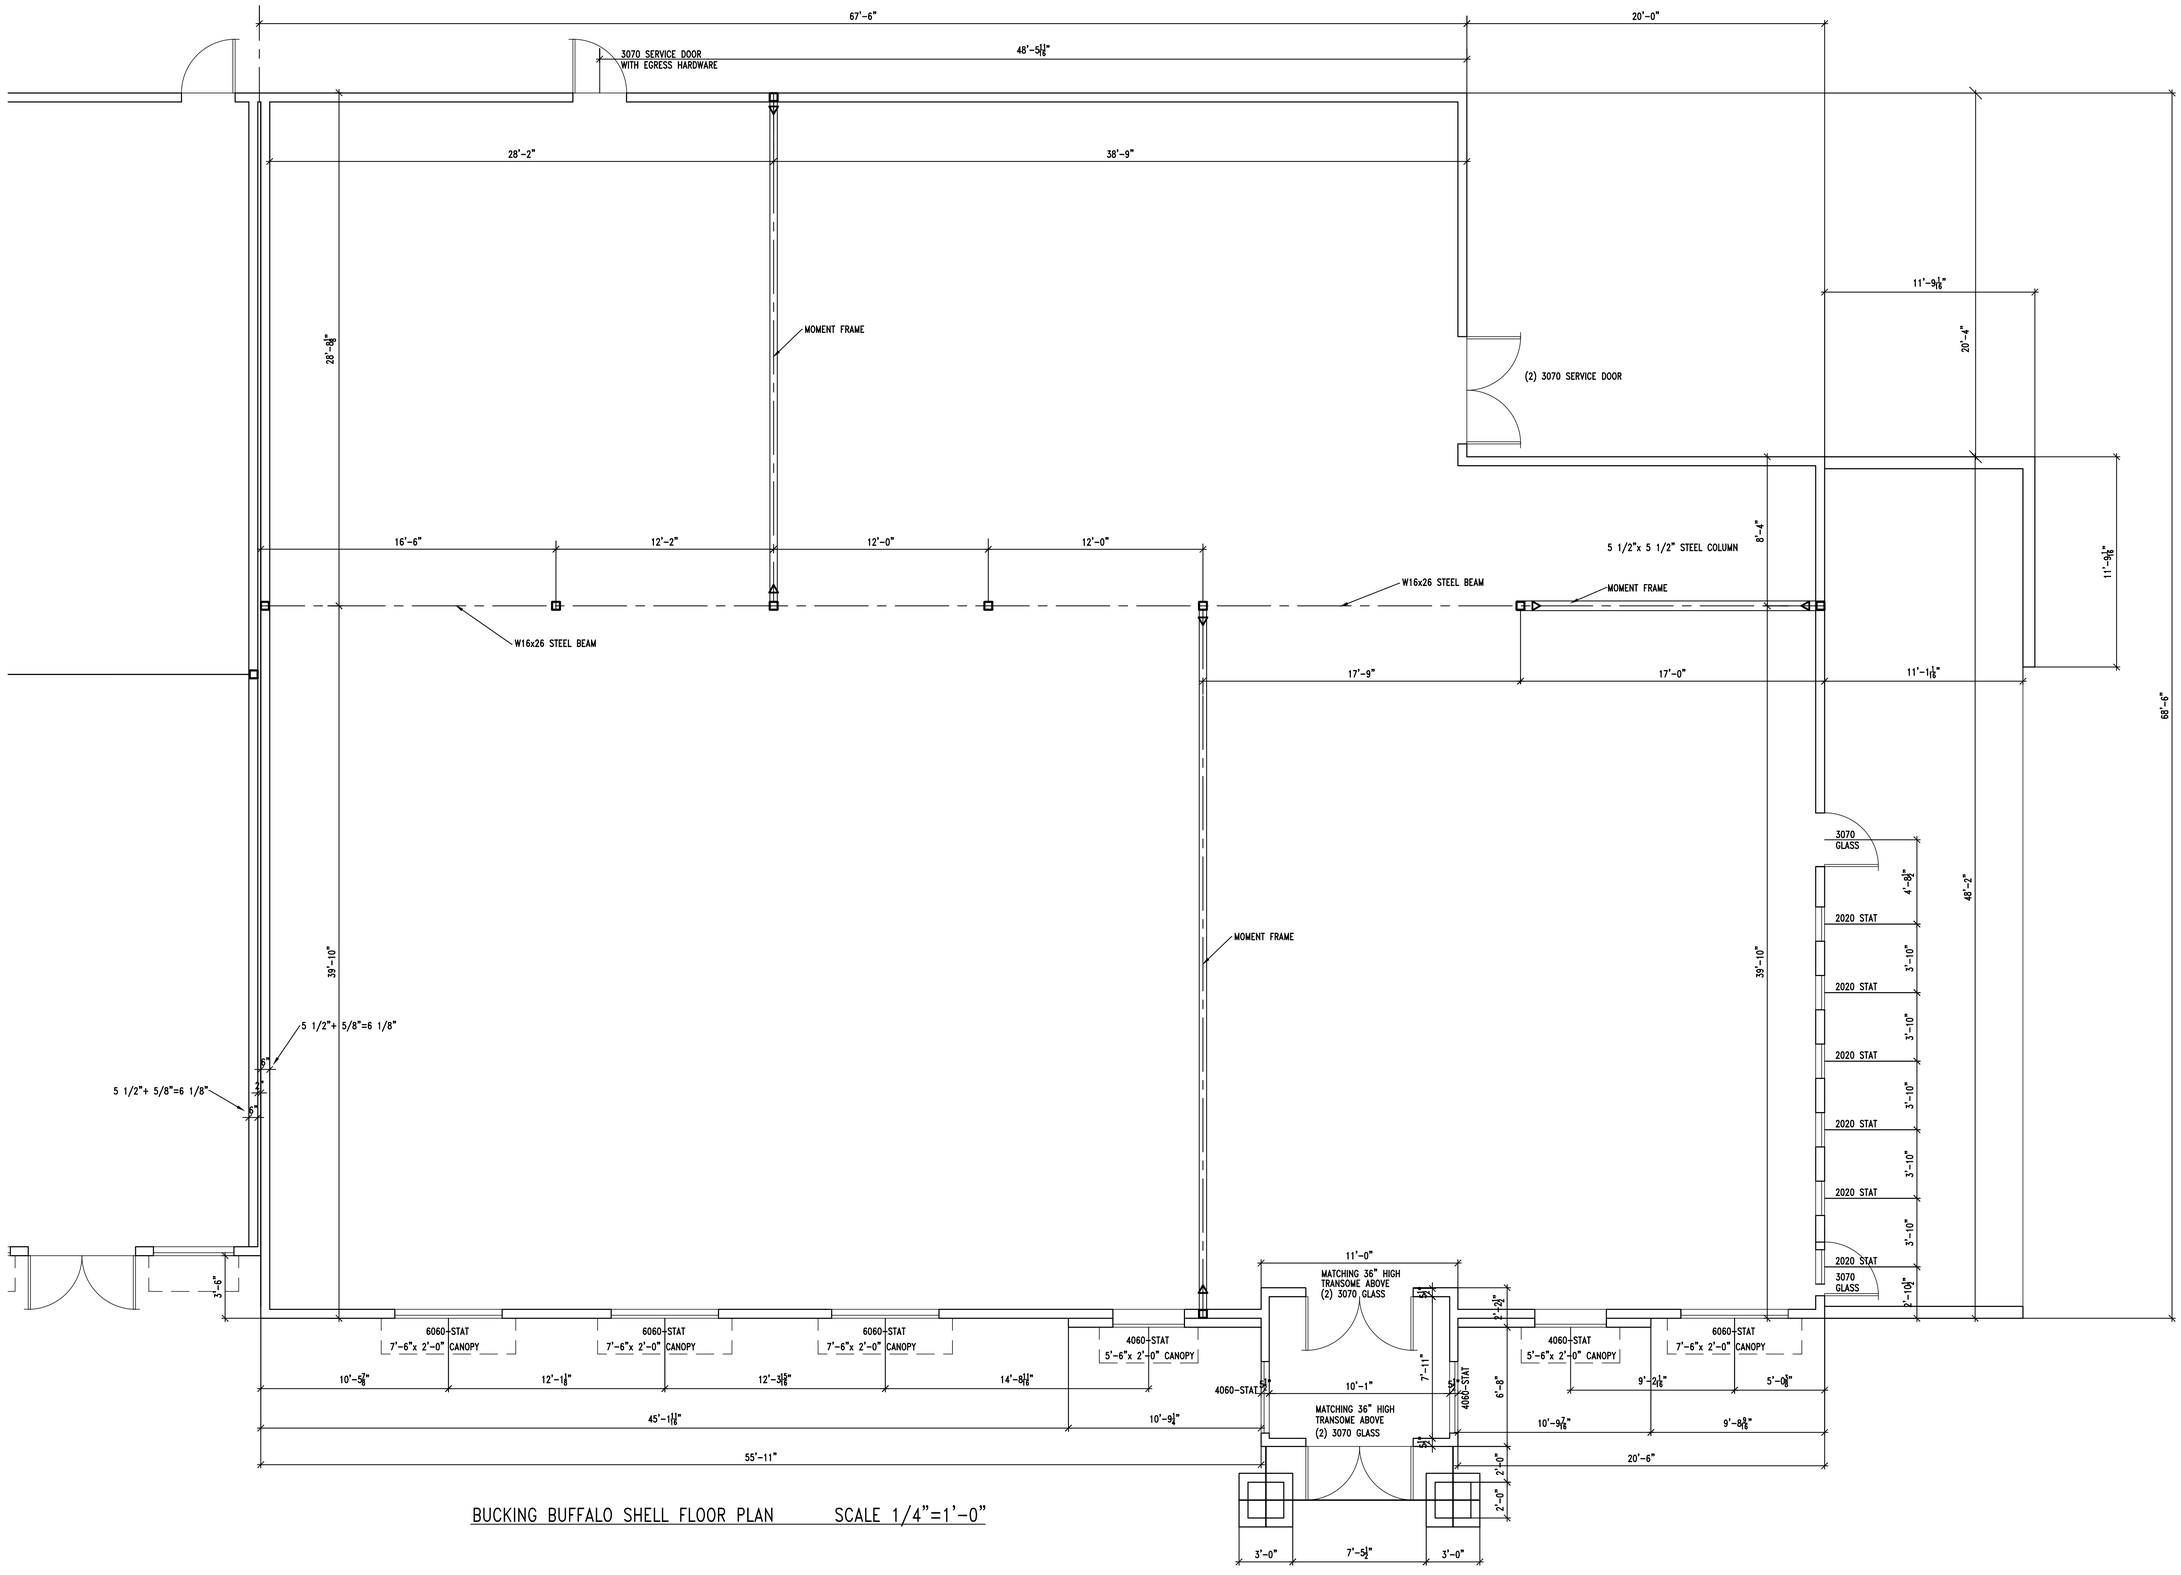

BUCKING BUFFALO SHELL FLOOR PLAN SCALE 1/4"=1'-0"

SCALE VERIFICATION
BAR IS ONE INCH
ON ORIGINAL DRAWING
IF NOT ONE INCH ON THIS SHEET
ADJUST SCALES ACCORDINGLY

Call utility notification center of Colorado
2-business days in advance before you dig.
Dig Safely. 1-800-922-1987
www.uncc.org
for marking of underground member utilities.

REUSE OF DOCUMENT
THE IDEAS & DESIGN INCORPORATED HEREON, AS AN INSTRUMENT OF PROFESSIONAL SERVICE, IS THE PROPERTY OF JEHN ENGINEERING & /S NOT TO BE USED FOR ANY OTHER PROJECT WITHOUT WRITTEN AUTHORIZATION OF JEHN ENGINEERING

NO	DESCRIPTION	DATE	BY
	REVISIONS		

JEHN ENGINEERING
5680 WEBSTER STREET
ARVADA, CO 80002
PH: (303) 423-6035 FAX: (303) 467-9438

TIOGA PLAZA

1/4" SCALE BUCKING BUFFALO FLOOR PLAN

prepared for
RICHARDS CONSTRUCTION, INC.

DRAWN BY:	DESIGNED BY:	DRAWING NAME:	APPROVED BY:
TCJ	TCJ	A401-TIOGA-Steelmount.dwg	

JOB NUMBER: 2186-214-4045
DATE: 8/21/2014
SCALE: 1/4" = 1'-0"
SHEET NO: A-6

J:\2186\2014-045 Tioga Retail Center\STRUCTURAL\4045-TIOGA-Steel-Mount2.dwg, 8/22/2014 3:56:24 PM, PDF.pc3